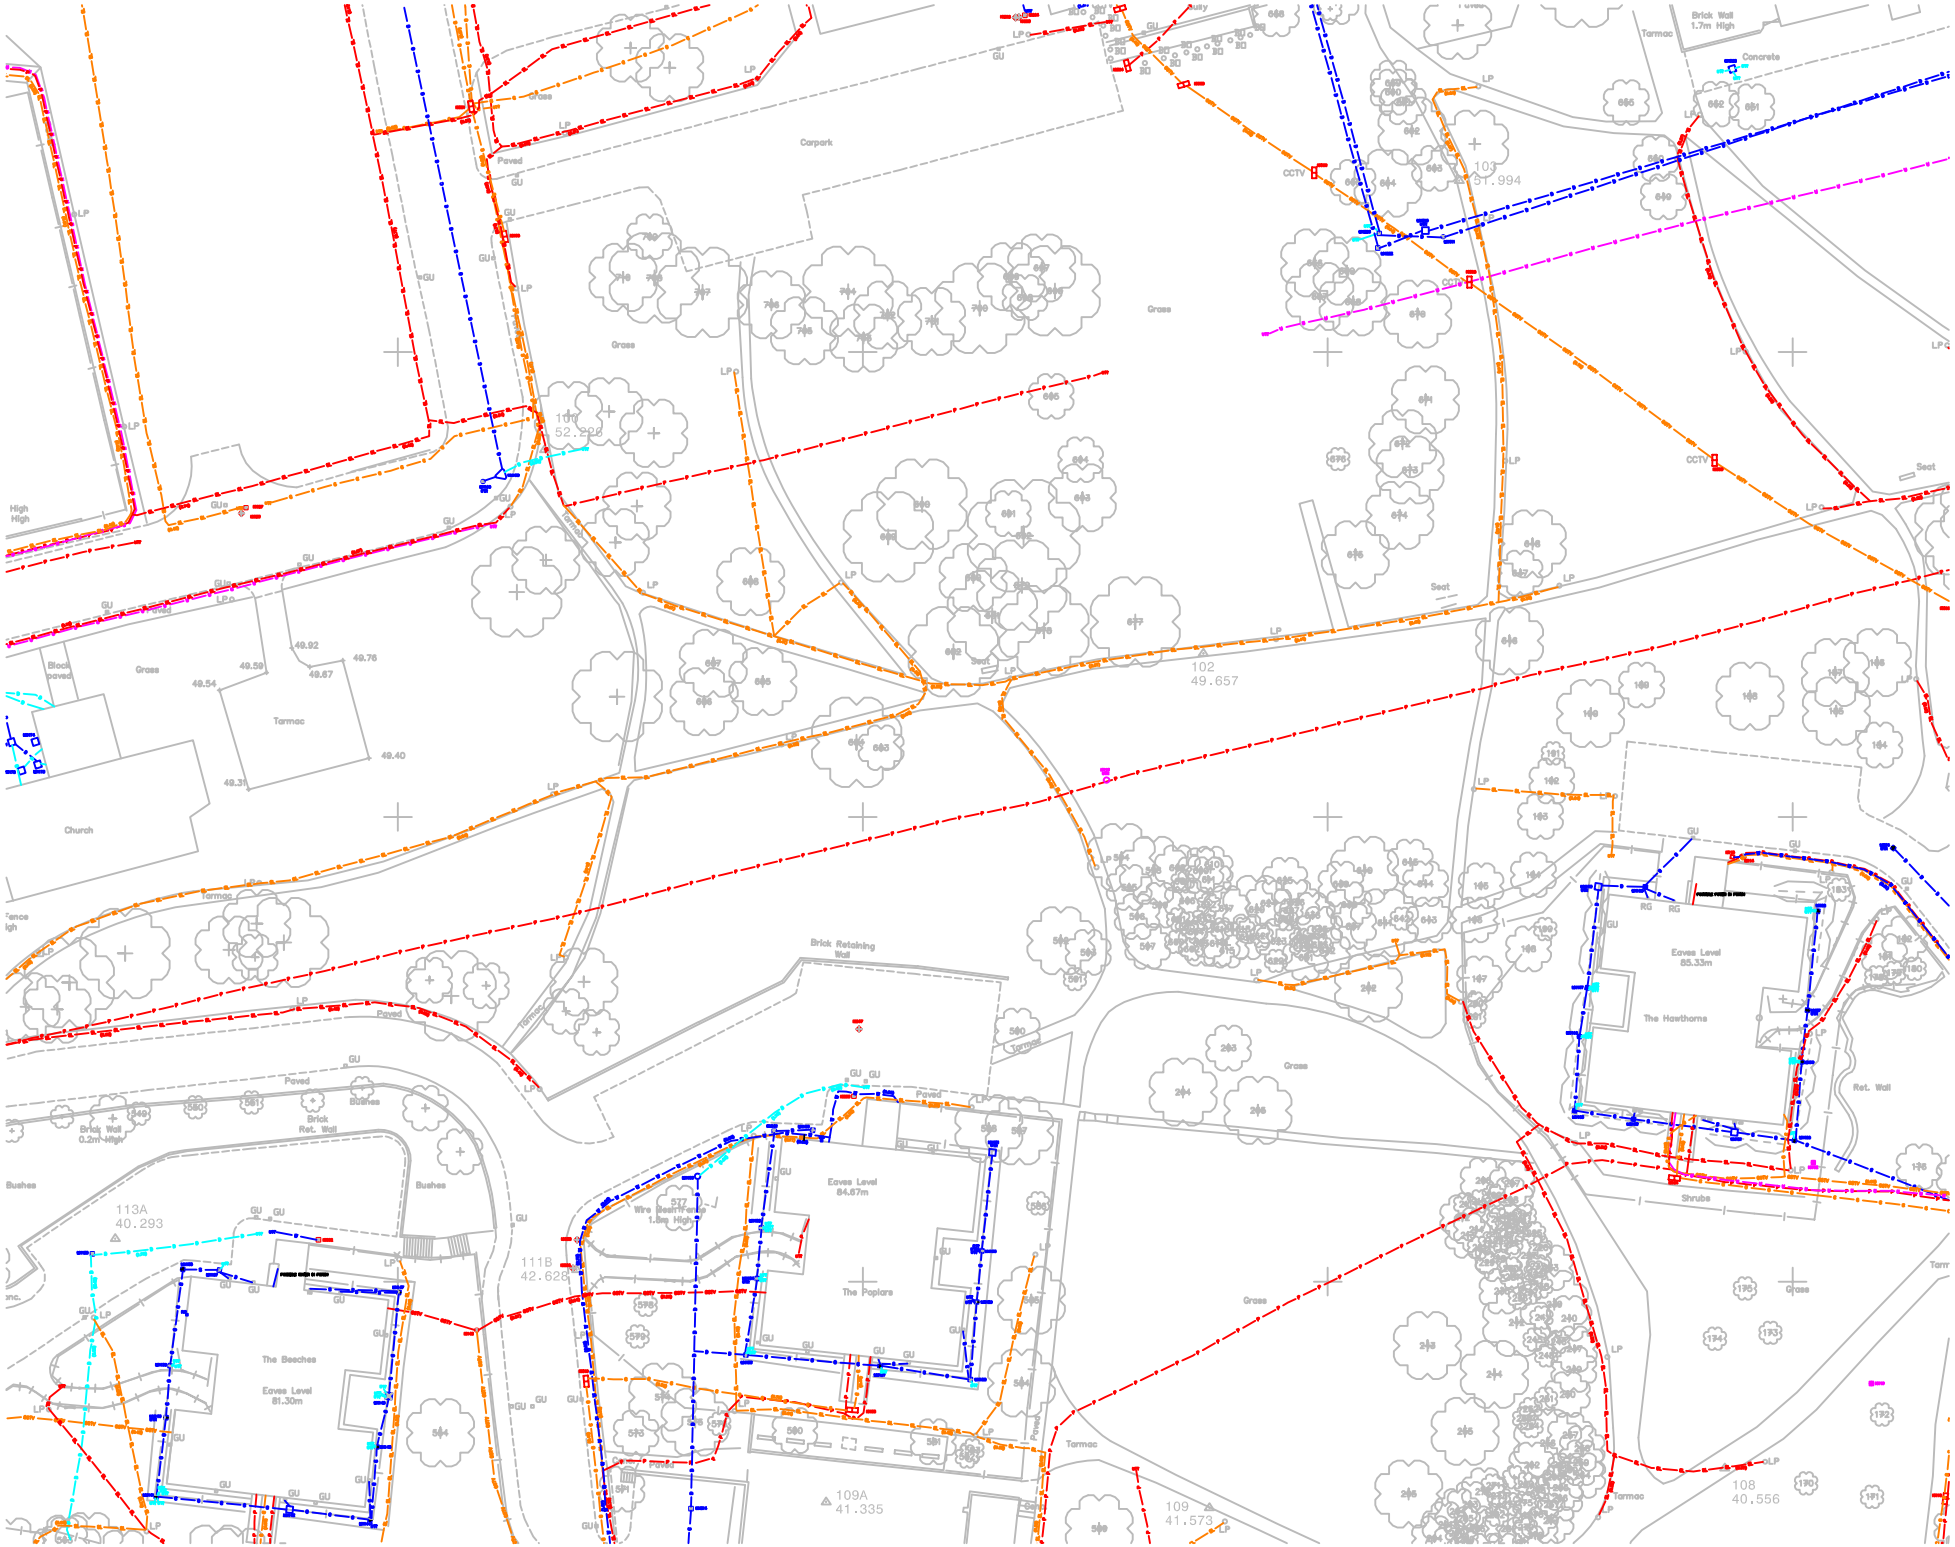
Carpark
Grass
Paved
Tarmac
Brick Wall 1.7m High
Concrete
CCTV
103
51.994
100
52.226
102
49.657
Seat
Block Paved
49.54
49.58
49.92
49.87
49.76
49.40
49.31
Church
Brick Retaining Wall
Eaves Level 85.33m
The Hawthorns
Ret. Wall
Shrubs
Bushes
Brick Ret. Wall
Brick Wall 0.2m High
113A
40.293
111B
42.628
Wire Basketwork 1.8m High
Eaves Level 84.67m
The Poplars
The Beeches
Eaves Level 81.30m
109A
41.335
109
41.573
108
40.556